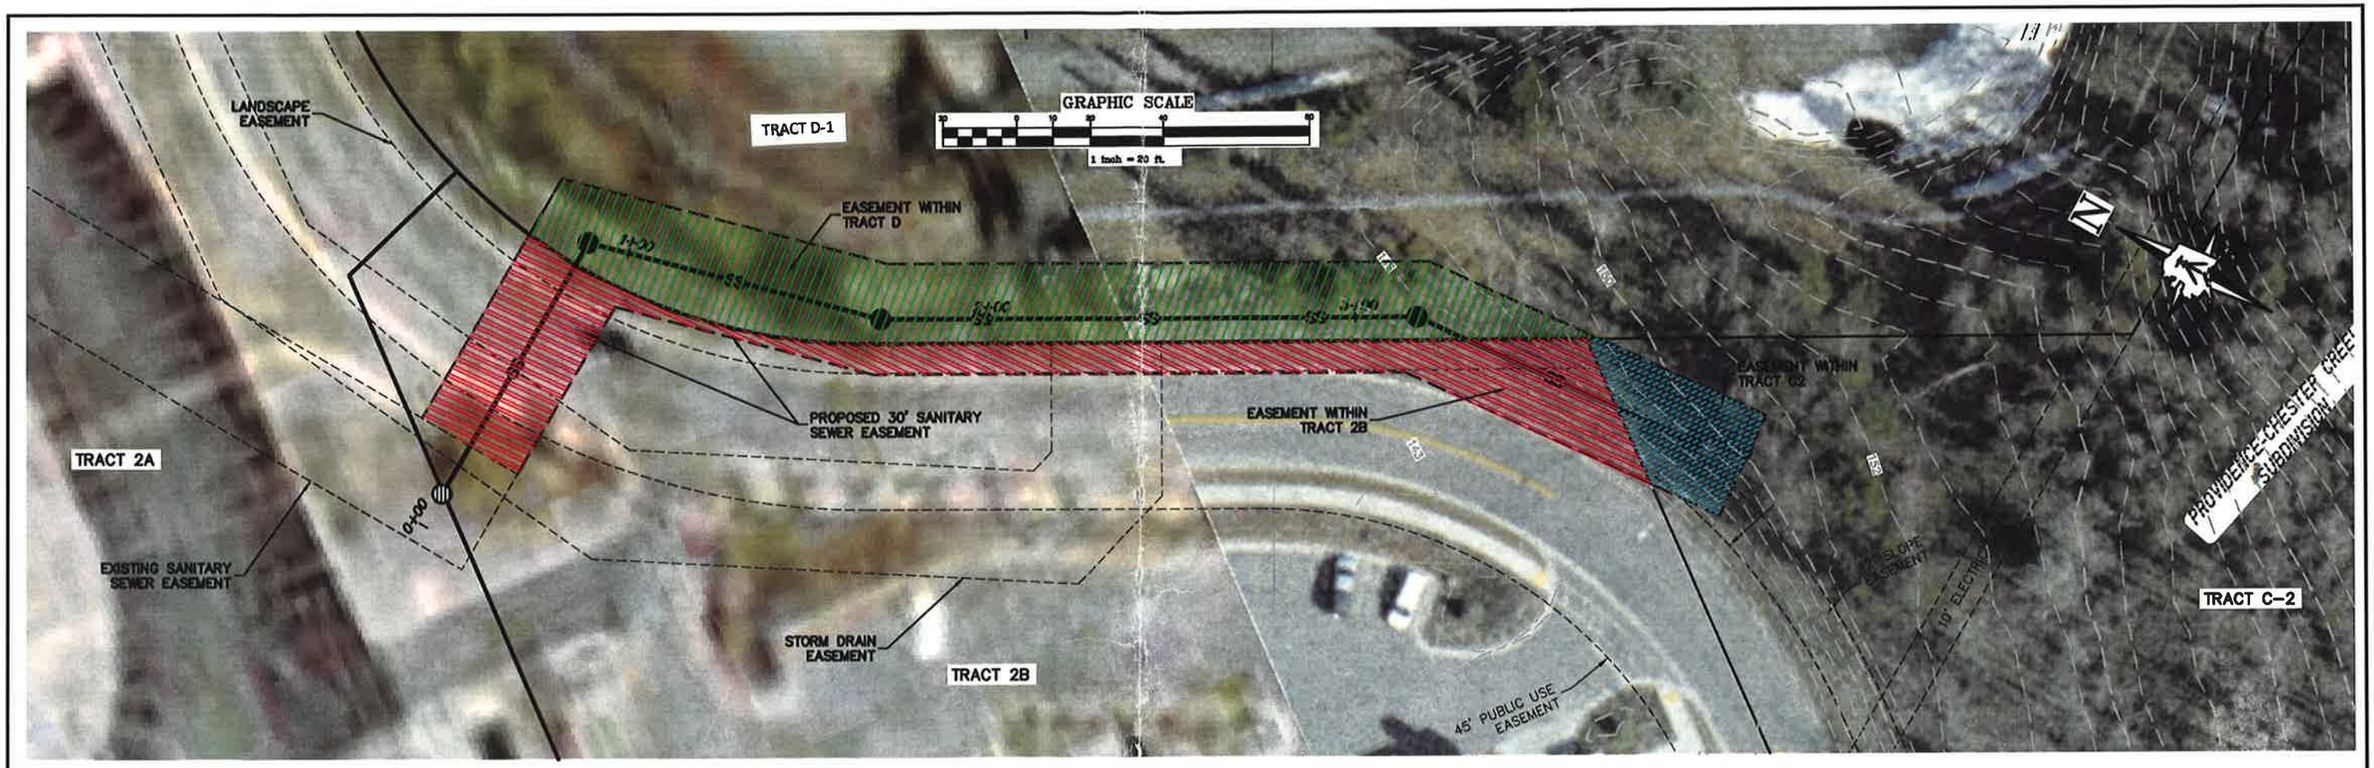

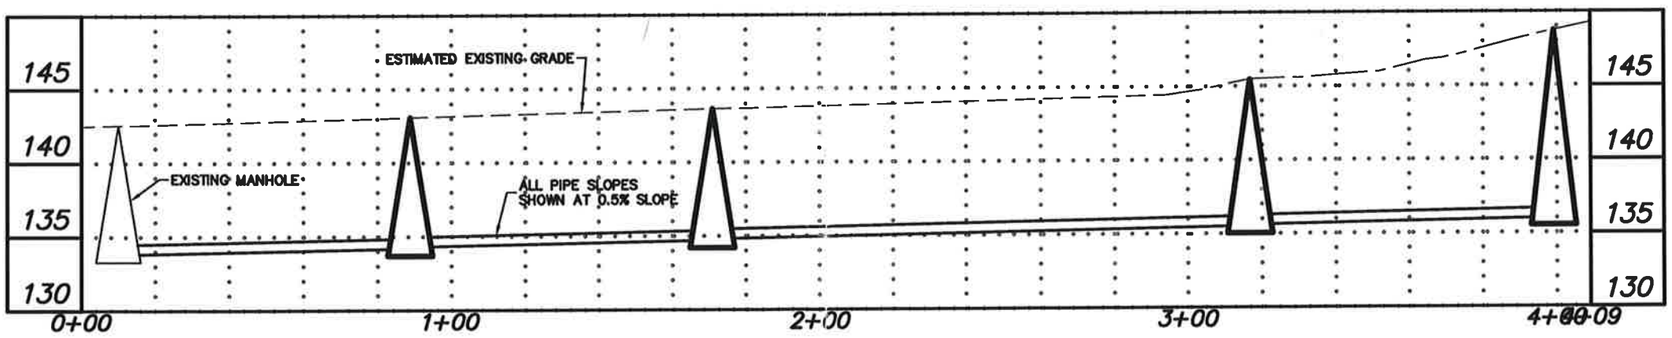

ATTACHMENT B - PAGE 1 OF 1 - REFERENCE MEMORANDUM OF UNDERSTANDING -
ALASKA MENTAL HEALTH TRUST AUTHORITY & DEPARTMENT OF HEALTH AND SOCIAL SERVICES -
RE: APPROXIMATE EXTENTS OF PROPOSED TRACT C-2 SEWER UTILITY INSTALLATION

REV	DATE	DESCRIPTION	BY

REVISIONS

LOUNSBURY & ASSOCIATES
Surveyors • Engineers • Planners
CONSULTANT

TRUST LAND OFFICE

LAUREL STREET SEWER MAIN EXTENSION

PROPOSED SEWER ALIGNMENT

SCALE: Hz 1" = 20' Vt 1" = 5' | DATE: SEP 2011 | GRID: SW7734 | ACCT. NO. 10-002 | SHEET 1 of 1