
ORIGINAL

(4-675 a)

Accepted October 1, 1923

Township No. 8 North Range No. 11 West of the Seward Meridian, Alaska

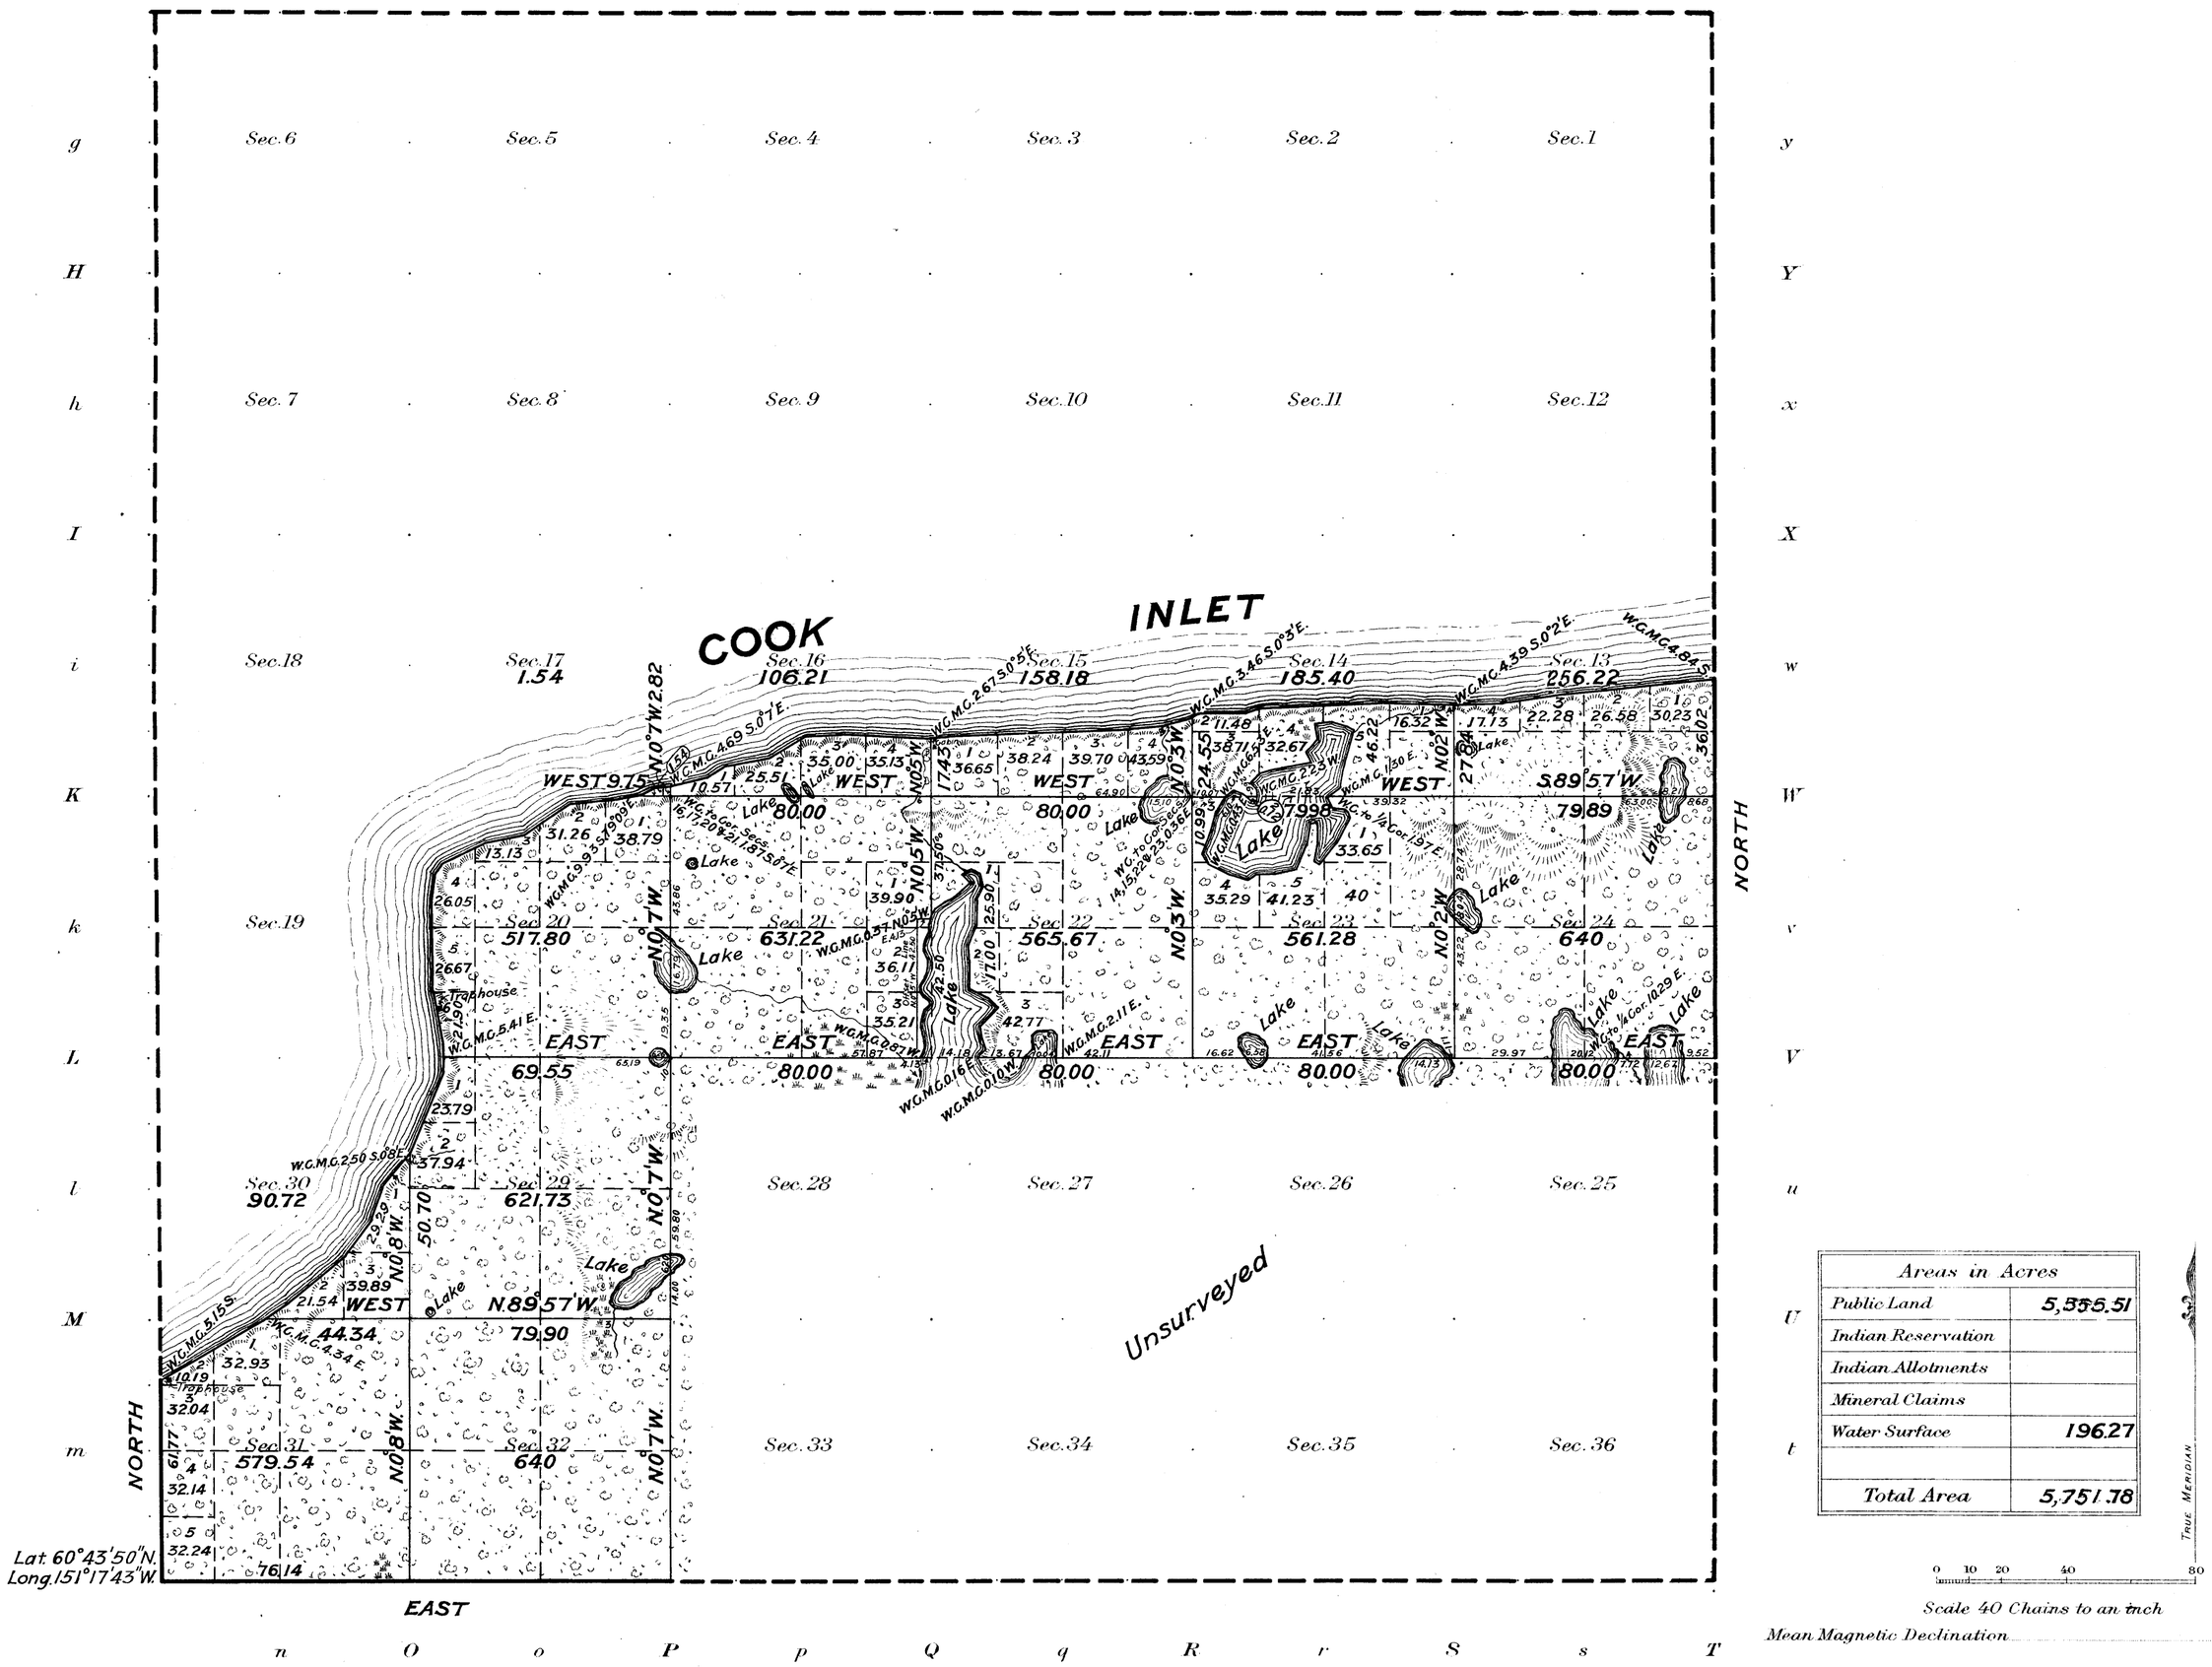

Areas in Acres	
Public Land	5,555.51
Indian Reservation	
Indian Allotments	
Mineral Claims	
Water Surface	196.27
Total Area	5,751.78

Scale 40 Chains to an inch

Mean Magnetic Declination

Surveys Designated	By Whom Surveyed	Group No.	Group Date of Instructions	Amount of Surveys Mls.	Amount of Surveys chs.	Amount of Surveys lks.	When Surveyed Begun	When Surveyed Completed
South Bdy.	Fred Dahquist U.S.C.E.	28	June 29, 1922	1	76	14	Aug. 14, 1922	Aug. 16, 1922
East "	" " "	"	" " "	1	36	02	Sept. 4, "	Sept. 6 "
West "	" " "	"	" " "	0	61	77	Aug. 11, "	Aug. 11, "
Subdivisions	" " "	"	" " "	19	06	78	" 12, "	Sept. 5, "
Meanders	" " "	"	" " "	11	66	38	" " "	" 8, "

The above map of Township No. 8 North Range No. 11 West of the Seward Meridian Alaska is strictly conformable to the field notes of the survey thereof on file in this office, which have been examined and approved

U. S. Surveyor General's Office.

Juneau, Alaska June 26, 1923

Earl Pierce


Surveyor General.

J.C.S.

ORIGINAL

TOWNSHIP 8 NORTH, RANGE 11 WEST, OF THE SEWARD MERIDIAN, ALASKA

SUPPLEMENTAL PLAT OF SECTION 20

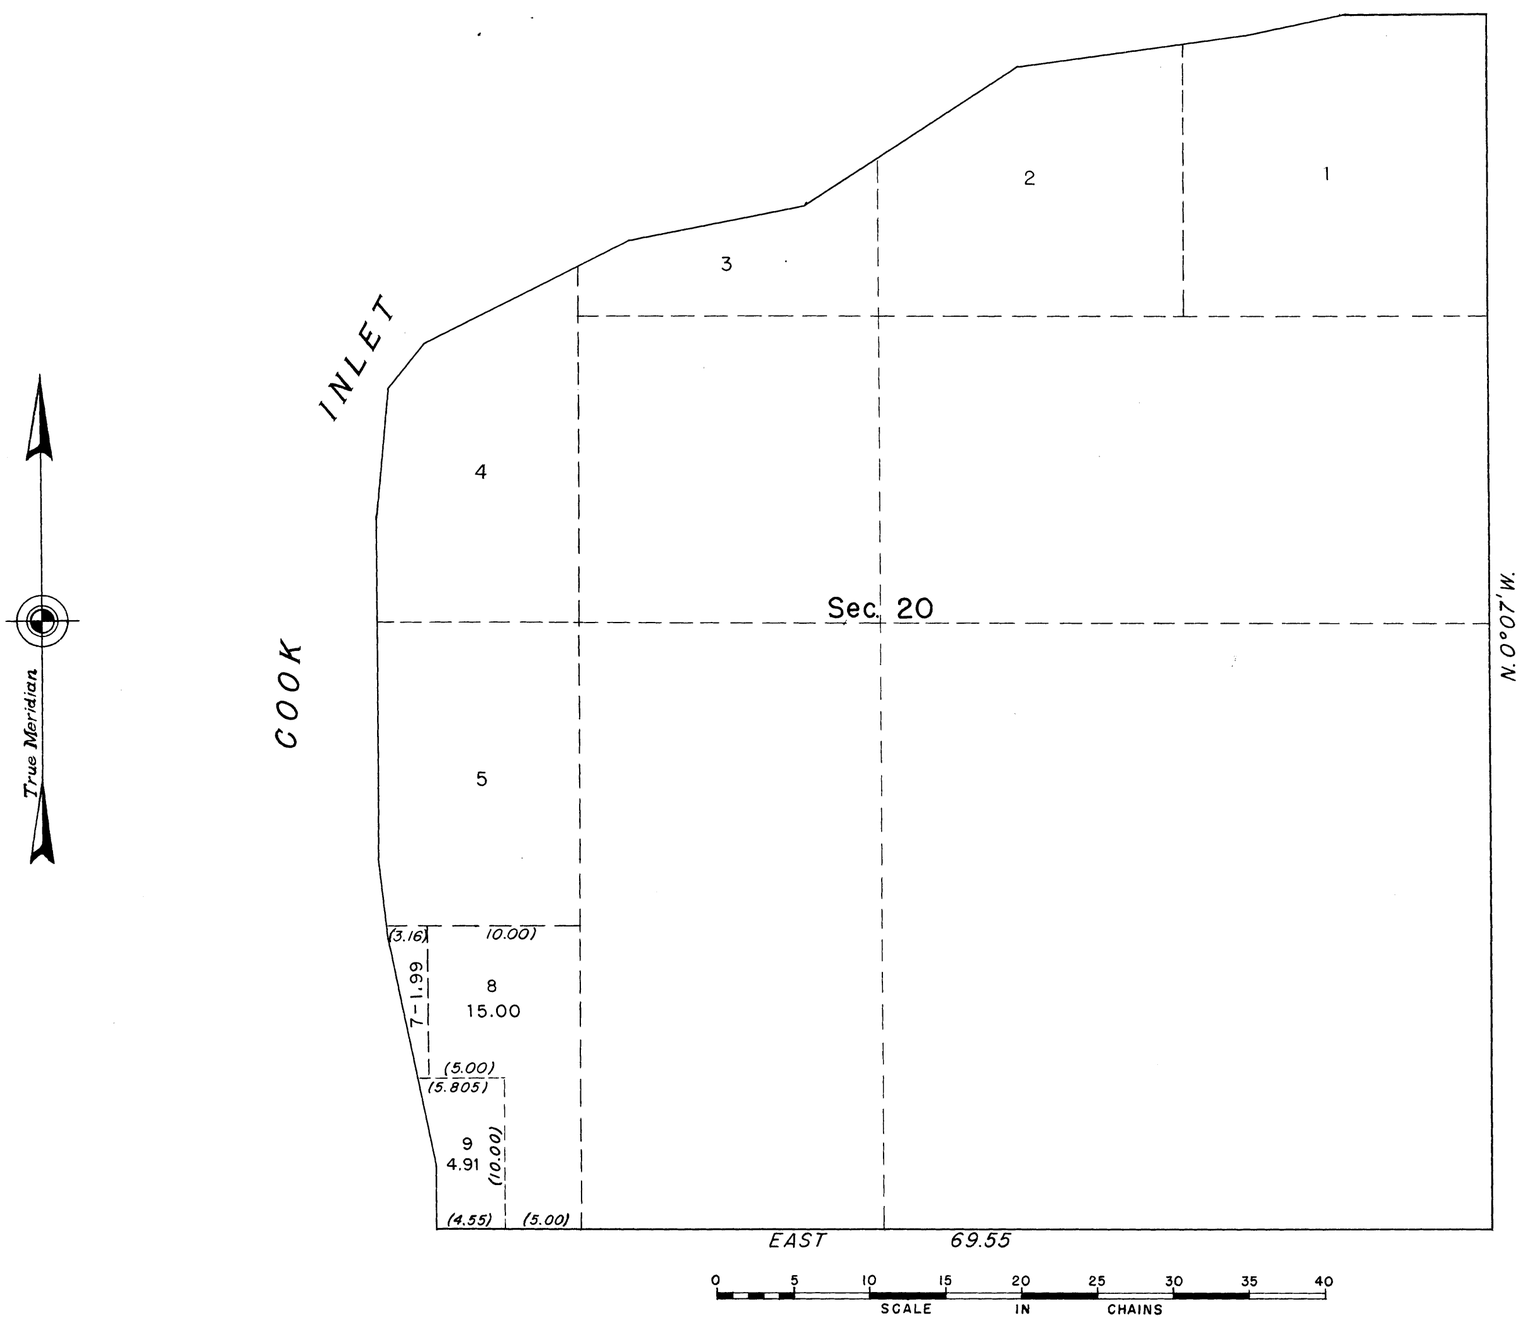

This supplemental plat showing a subdivision of original lot 6, sec. 20, T. 8 N., R. 11 W., Seward Meridian, Alaska, is based upon the plat approved June 26, 1923.

UNITED STATES DEPARTMENT OF THE INTERIOR
BUREAU OF LAND MANAGEMENT
Washington, D. C., February 12, 1952

This plat showing amended lottings, having been correctly prepared in accordance with the regulations, is hereby accepted.

For the Director

William F. Eckhardt

Chief, Branch of Surveys

A.E.L.


R.E.C.

165.1-9

ORIGINAL

TOWNSHIP 8 NORTH, RANGE 11 WEST OF THE SEWARD MERIDIAN, ALASKA

SUPPLEMENTAL PLAT OF SECTIONS 30 AND 31

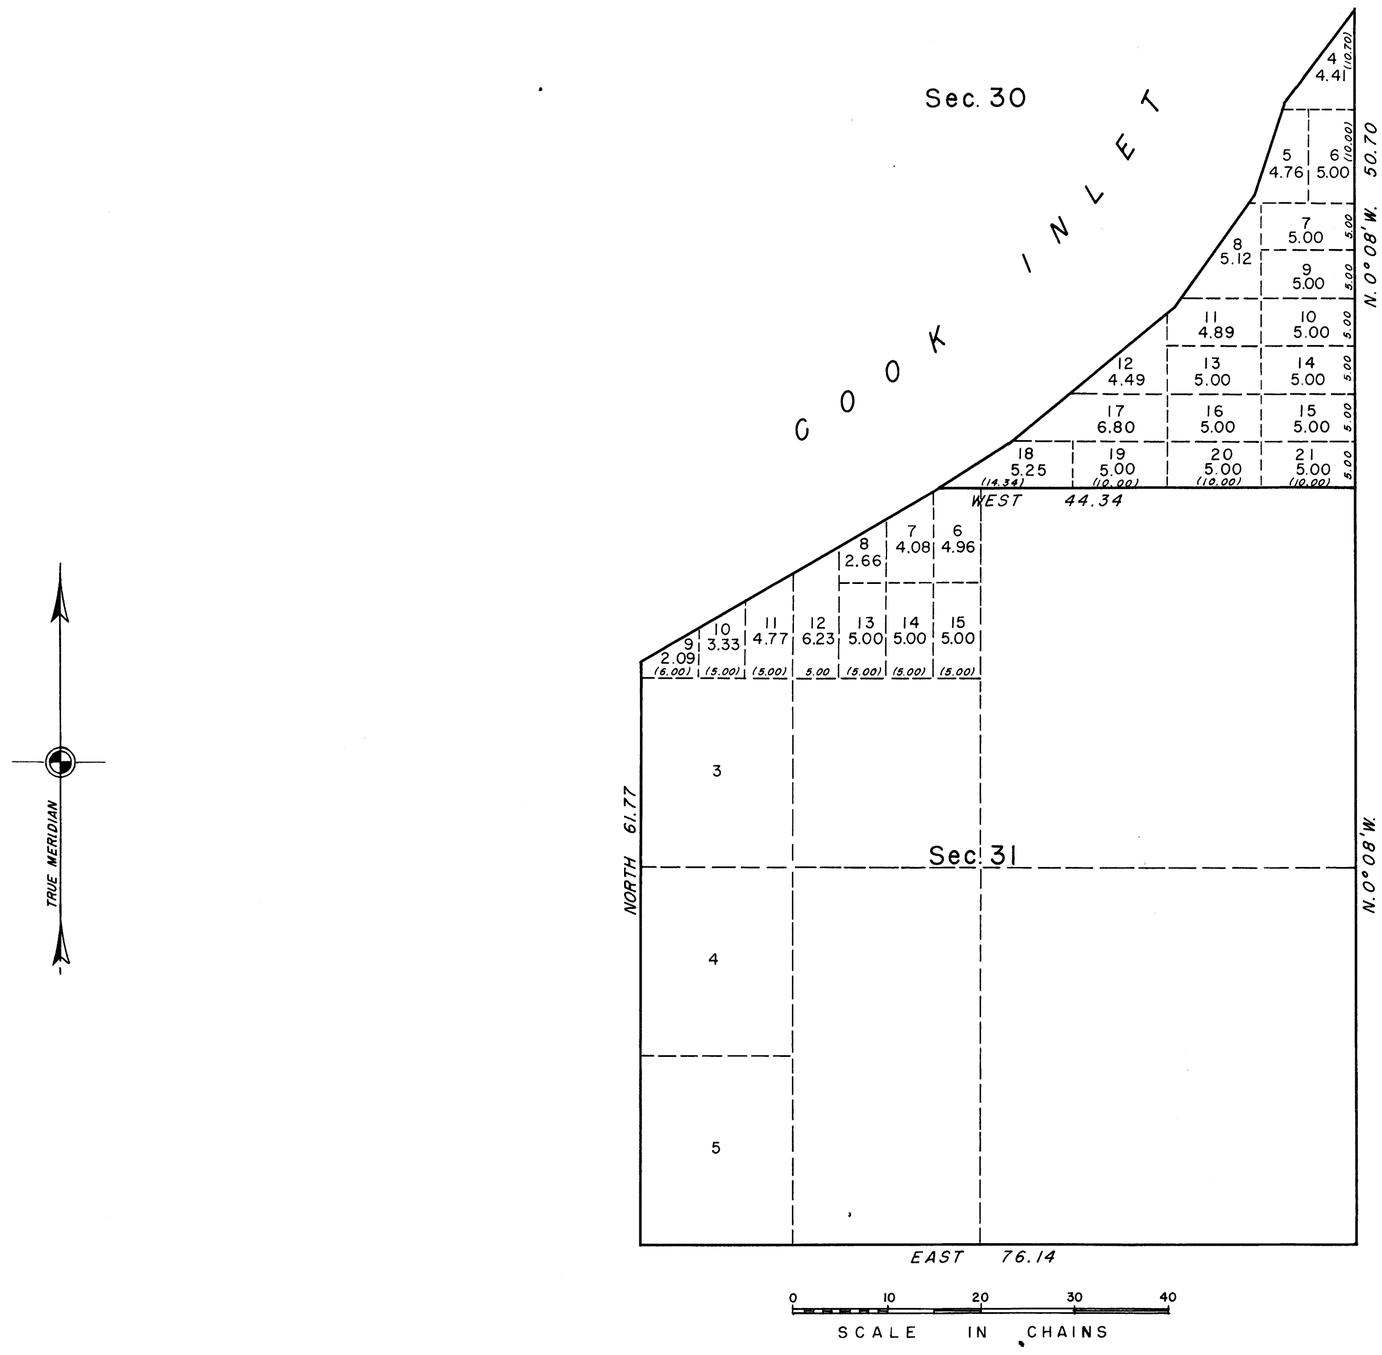

This plat, showing the subdivision of original lots 1, 2, and 3 of sec. 30 into new lots 4 to 21 inclusive, and the subdivision of original lots 1 and 2 of sec. 31 into new lots 6 to 15 inclusive, is based upon the plat accepted October 1, 1923.

UNITED STATES
DEPARTMENT OF THE INTERIOR
BUREAU OF LAND MANAGEMENT
Washington, D. C., February 9, 1953

This plat showing amended lottings, having been correctly prepared in accordance with the regulations, is hereby accepted.

For the Director

Donald O. Clements


Assistant Chief, Division of
Cadastral Engineering

WCP

35979

ORIGINAL

TOWNSHIP 8 NORTH, RANGE 11 WEST, OF THE SEWARD MERIDIAN, ALASKA

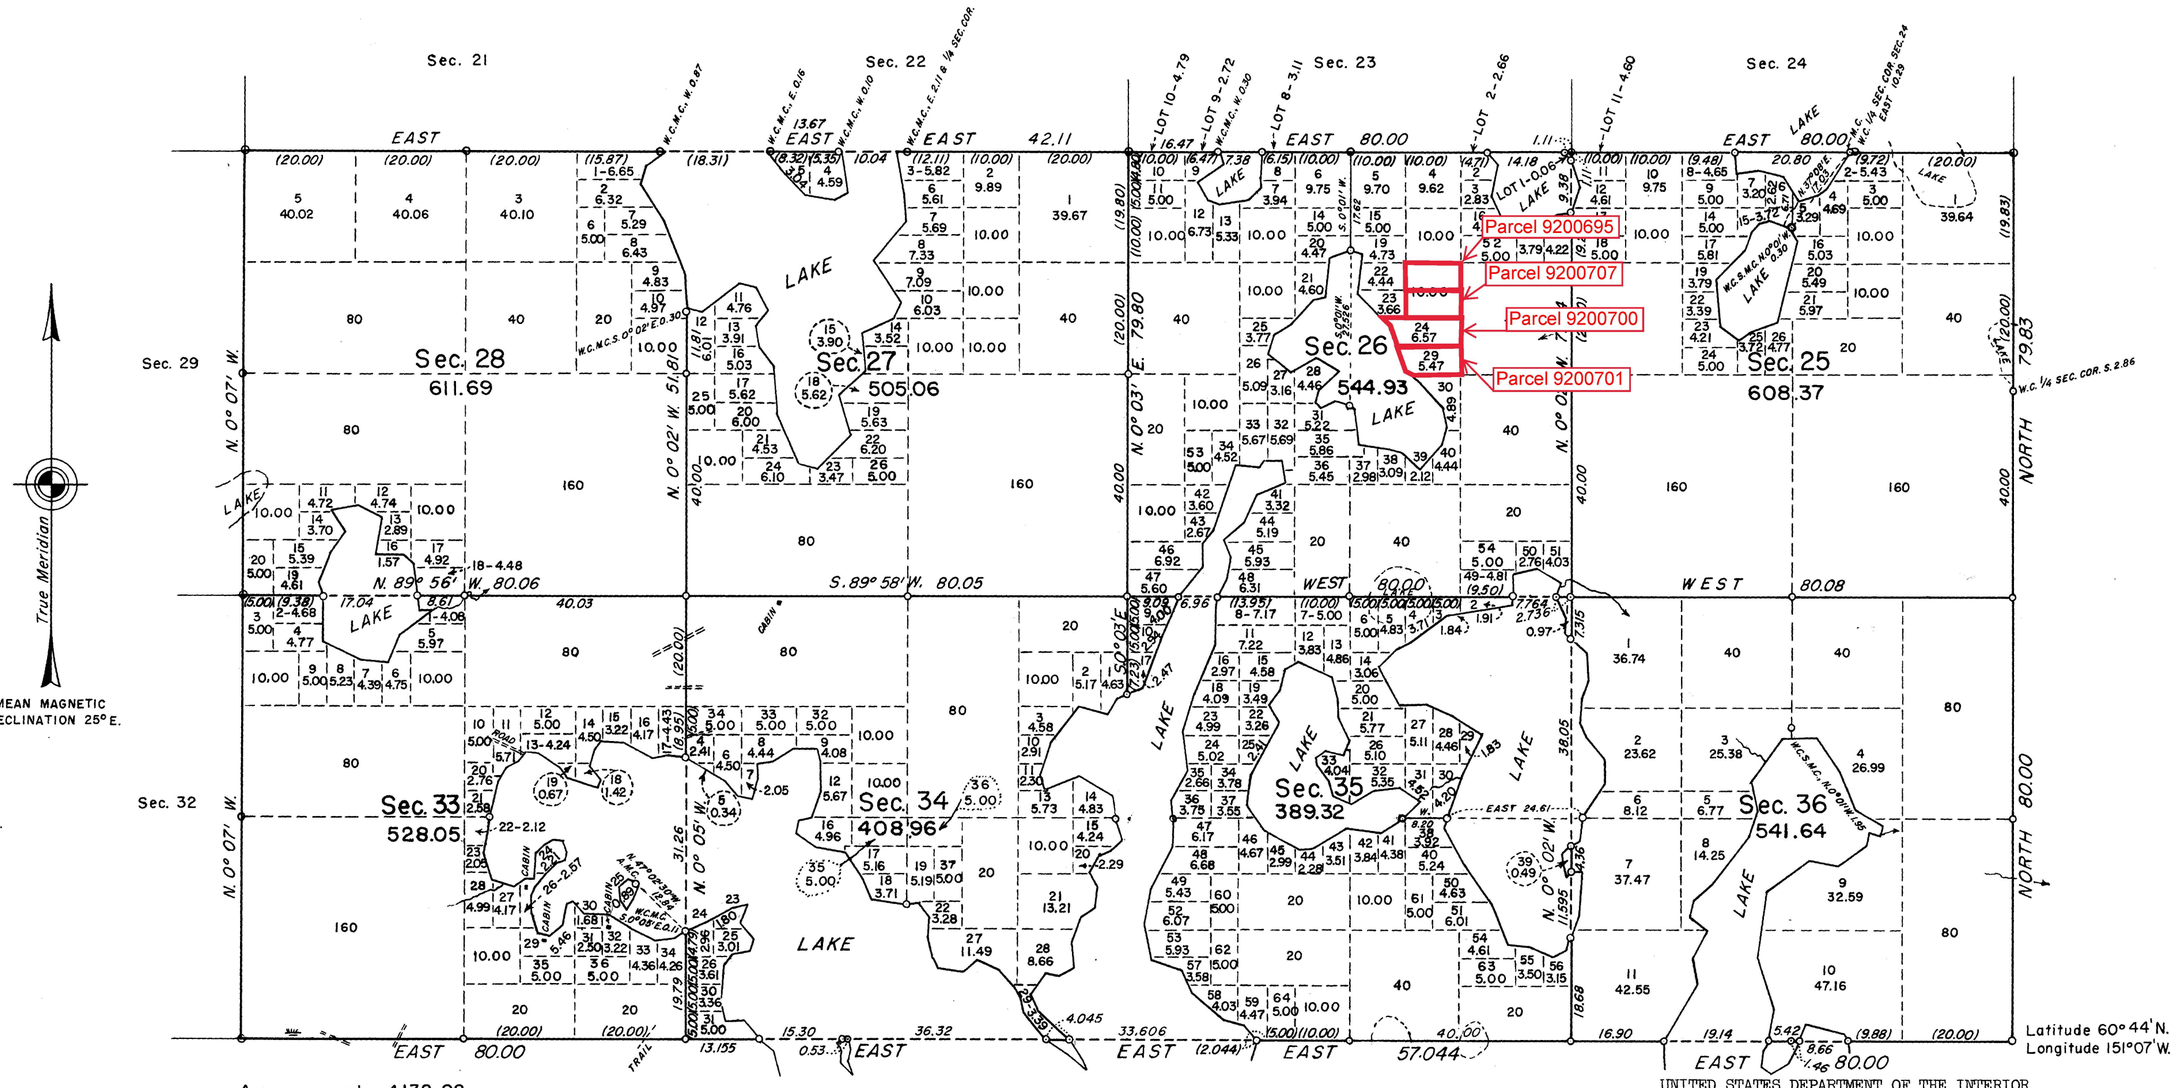

Area surveyed, 4138.02 acres

Prior adjoining surveys of this township are shown on the township plat approved June 26, 1923.

Portion of the south boundary of the township was surveyed by Robert Q. Pickering in 1955.

Dependent resurvey of the south boundary of secs. 23 and 24 and the completion survey of Township 8 North, Range 11 West, Seward Meridian, Alaska, was executed by Robert Q. Pickering July 28 to November 11, 1955 under special instructions for Group 86, Alaska, dated December 9, 1952.

10 0 10 20 40 80
Scale in Chains

o indicates brass capped iron post

Latitude 60° 44' N.
Longitude 151° 07' W.

UNITED STATES DEPARTMENT OF THE INTERIOR
BUREAU OF LAND MANAGEMENT
Washington, D. C. May 8, 1959

This plat is strictly conformable to the approved field notes, and the survey, having been correctly executed in accordance with the requirements of law and the regulations of this Bureau, is hereby accepted.

For the Director

Earl G. Harrington

Cadastral Engineering Staff Officer

E.P.D.


AP KENAI C3, C4, D3, D4
AS 1246

Officially Filed **ORIGINAL**

DATE August 16, 2011

TOWNSHIP 8 NORTH, RANGE 11 WEST, OF THE SEWARD MERIDIAN, ALASKA

DEPENDENT RESURVEY AND SUBDIVISION

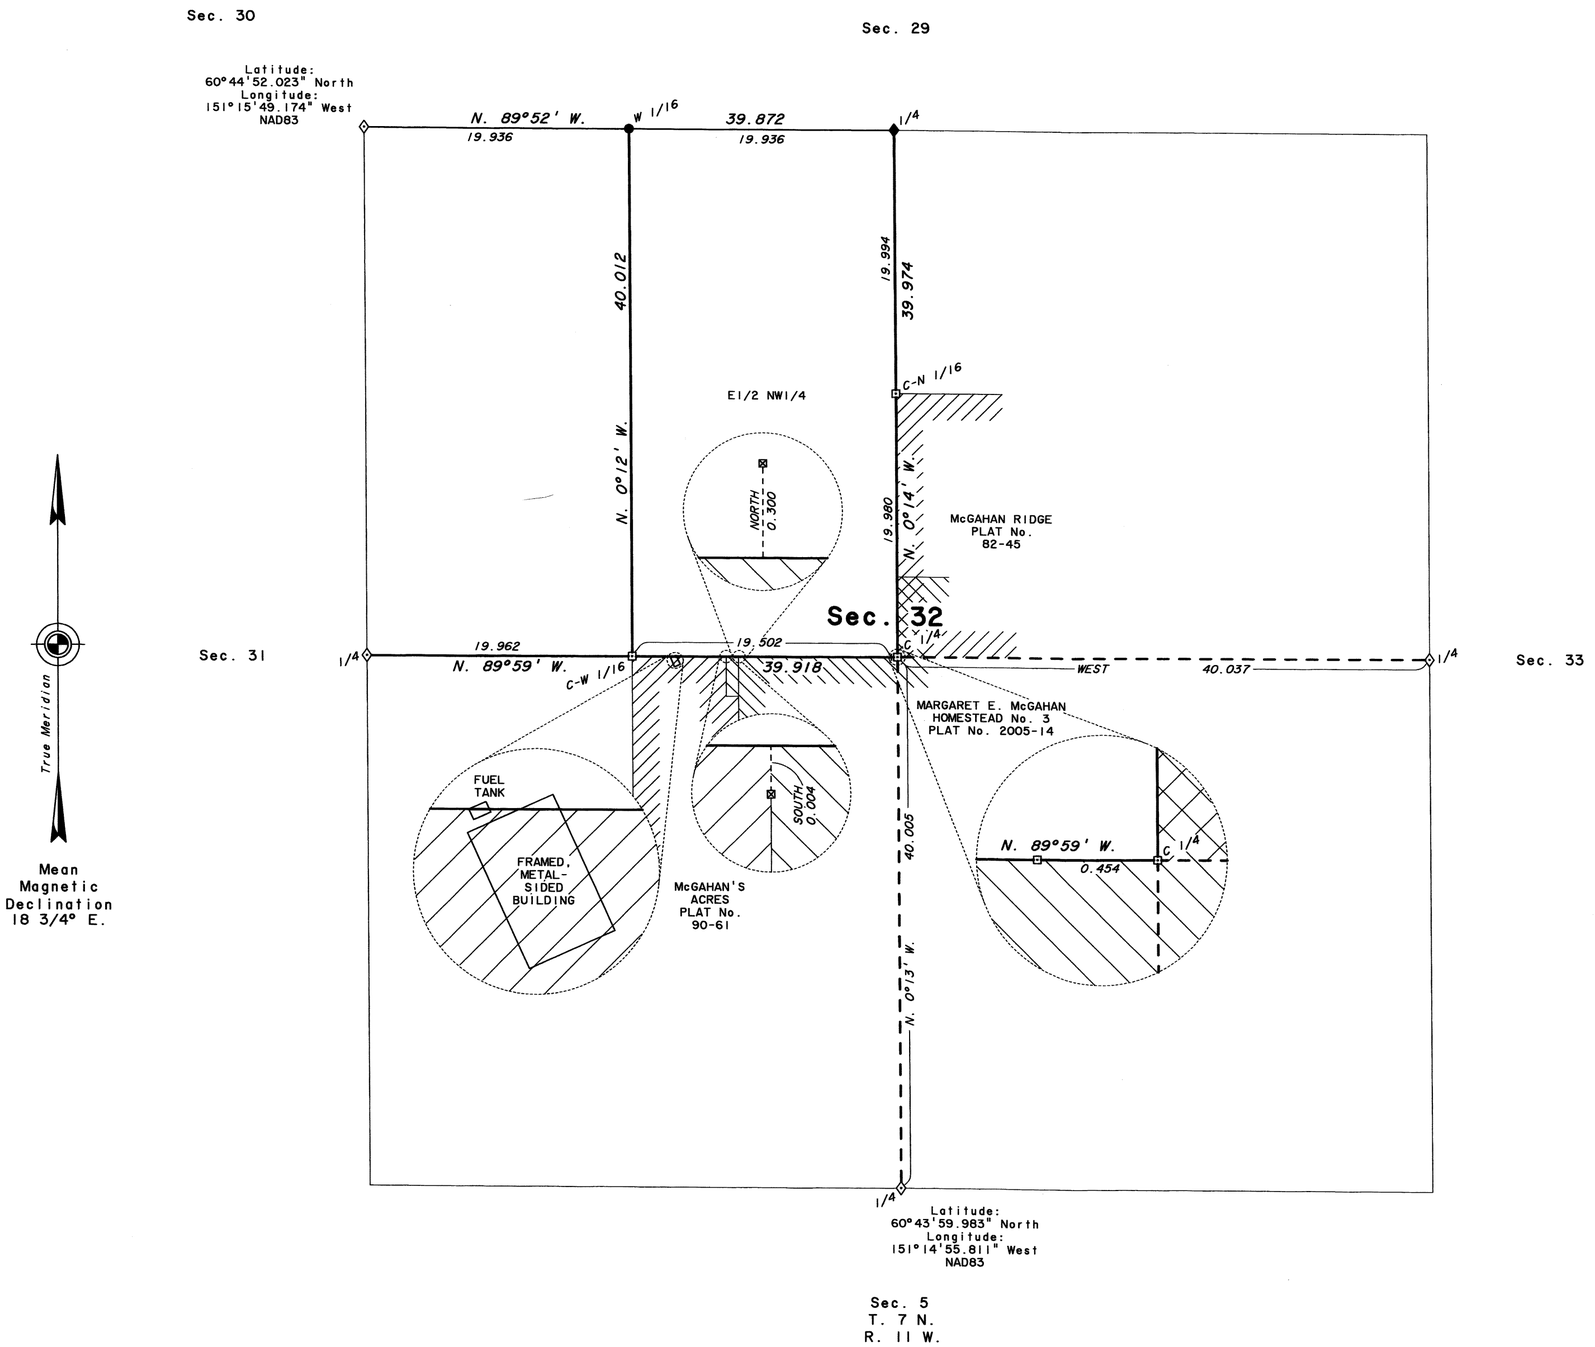

The history of surveys is contained in the field notes.

This plat, and the field notes, represent the dependent resurvey of a portion of the subdivisional lines, and the survey of a portion of the subdivision of section lines in Section 32, Township 8 North, Range 11 West, of the Seward Meridian, Alaska.

Areas are as shown on the plat approved June 26, 1923, and accepted October 1, 1923.

This survey was executed by Christopher D. Wiita, Cadastral Surveyor, June 14th through June 22nd, 2011, in accordance with the specifications set forth in the Manual of Surveying Instructions, 2009, and Special Instructions for Group No. 1118, Alaska, dated June 3, 2011.

LEGEND

- ◇ Original Corner
- ◆ Original Corner (remonumented)
- ⊡ Local Corner
- ⊠ Local Corner (not used)
- ● Proportioned Point or New Corner (monumented)

UNITED STATES DEPARTMENT OF THE INTERIOR
BUREAU OF LAND MANAGEMENT
Anchorage, Alaska

This plat is strictly conformable to the approved field notes, and the survey, having been correctly executed in accordance with the requirements of law and the regulations of this Bureau, is hereby accepted.

For the Director

July 18, 2011
Date

Chief Cadastral Surveyor for Alaska

S.D.R.